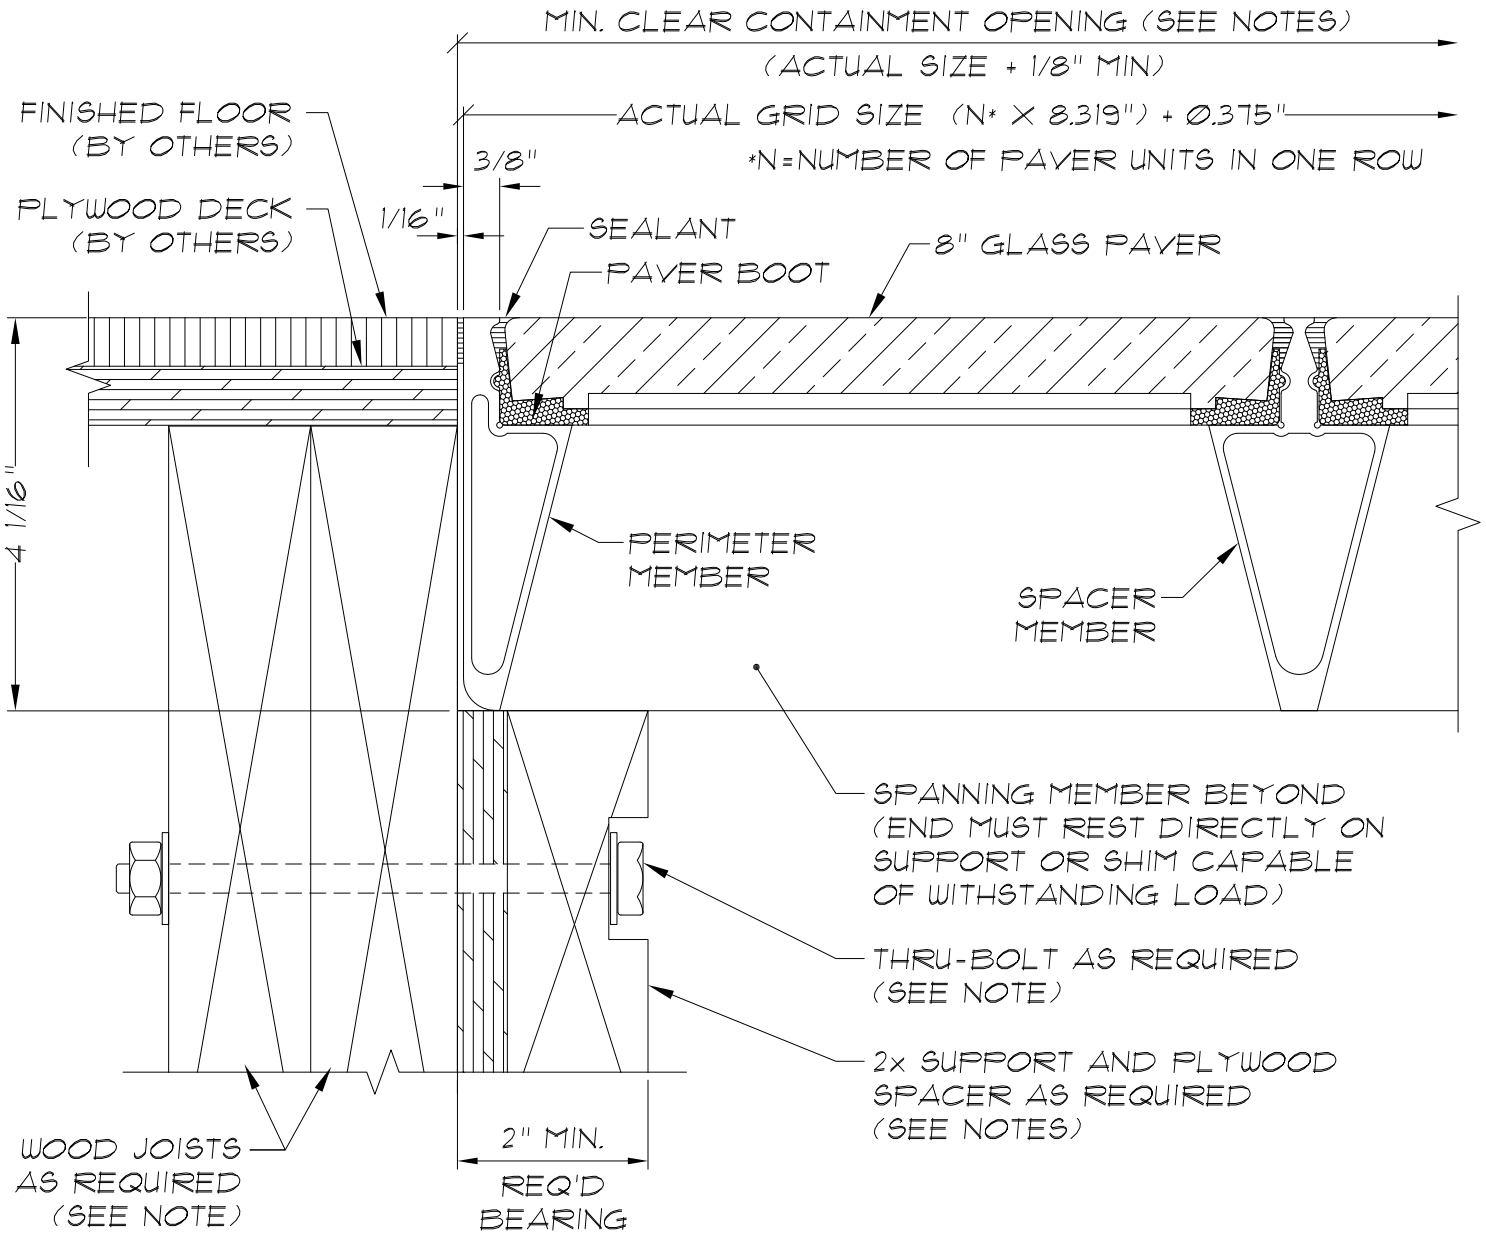

TYPICAL INTERIOR OR EXTERIOR GLASS PAVER FLOOR COMMERCIAL/RESIDENTIAL INSTALLATION

NOT TO SCALE

NOTE:

INNOVATIVE BUILDING PRODUCTS, INC. ASSUMES NO RESPONSIBILITY FOR THE DESIGN, CONSTRUCTION OR FABRICATION OF THE SUPPORTING AND/OR CONTAINMENT OPENING. DESIGN OF SUCH IS THE SOLE RESPONSIBILITY OF THE PROJECT ENGINEER / ARCHITECT. INNOVATIVE BUILDING PRODUCTS, INC. IS ONLY RESPONSIBLE FOR THE ENGINEERING AND STRUCTURAL INTEGRITY OF THE FLOOR GRID SYSTEM ITSELF.

THE SUPPORTING STRUCTURE MUST BE DESIGNED TO SUPPORT:

1. SELF WEIGHT = 20 PSF WITH GLASS PAVERS
2. LIVE LOAD = 100 PSF
3. FACTOR OF SAFETY - 25% MIN.
4. ANY ADDITIONAL LOADS REQUIRED BY THE GOVERNING BUILDING CODES.

MAXIMUM CLEAR SPAN WITHOUT INTERIOR SUPPORT BEAMS :

SPANNING MEMBER DIRECTION - 6'-9 3/4"
SPACER MEMBER DIRECTION - INFINITY

MAXIMUM CONTINUOUS LENGTH WITH INTERIOR SUPPORT BEAMS AS REQUIRED:

SPANNING MEMBER DIRECTION - INFINITY
SPACER MEMBER DIRECTION - INFINITY

Because IBP has no control over installation, workmanship, accessory materials or conditions of application, no representation or warranty, expressed or implied, either as to MERCHANTABILITY OR FITNESS FOR A PARTICULAR PURPOSE is made as to the performance or results of an installation of this product.

GlassWalk™
IBP GLASS FLOOR SYSTEMS
Innovative Building Products, Inc. * P.O. Box 425 Fort Worth, TX 76101
Phone: (800) 932-2263 * Fax: (817) 332-1406
Plant * 206 Dotson St. Denton, TX 76205

IBP Glass Block Grid System™
is a trademark of Innovative Building Products, Inc. * Denton, TX, USA
U.S. Patent Numbers:
4294649 * 4999964 * 5003744 * 5042210 * 5218806
Australia: 634975 * 638988 Canada: 1328970 * 2015714
Brazil: P18904269-7 Greece: 3010097 * 3017183 Ireland: 62,450 * 67,796
European: 0396075 * 0356374 Mexico: 165468 * 172717
New Zealand: 230417 * 233568 Other patents pending worldwide

FS8-4
2010